

VIRGINIA AVENUE LOBBY

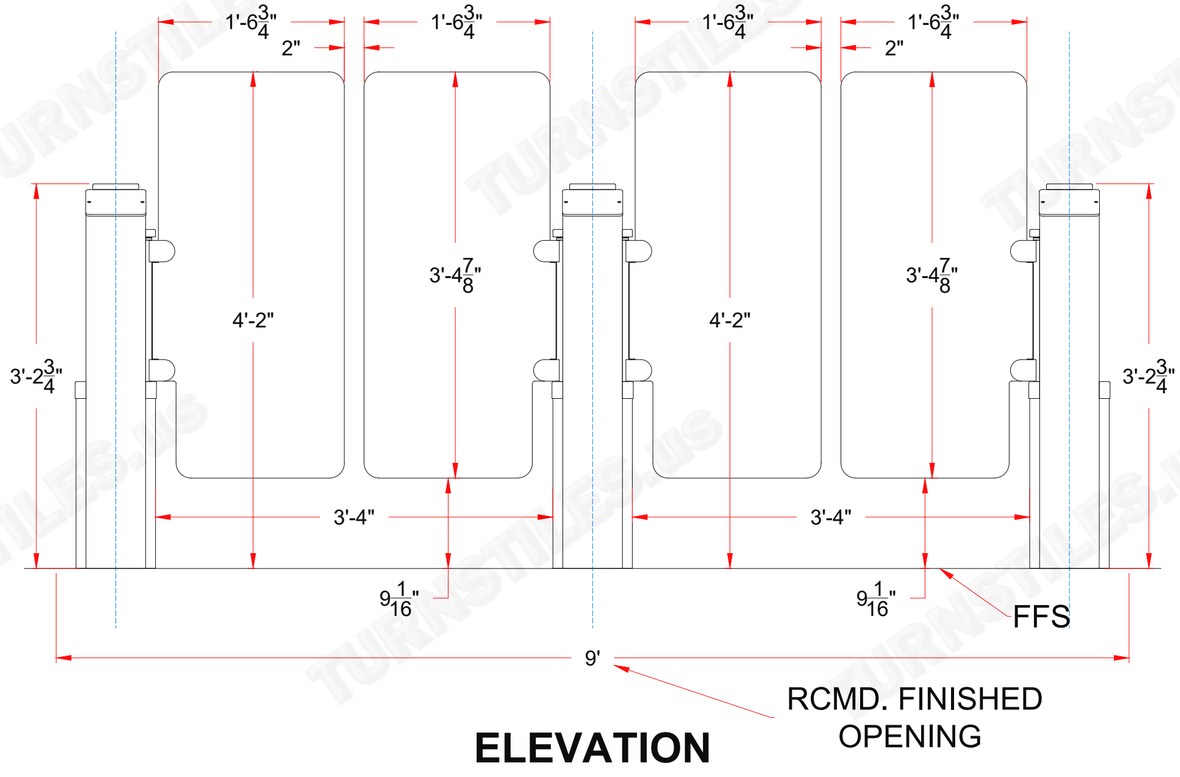

ELEVATION

SECURED SIDE

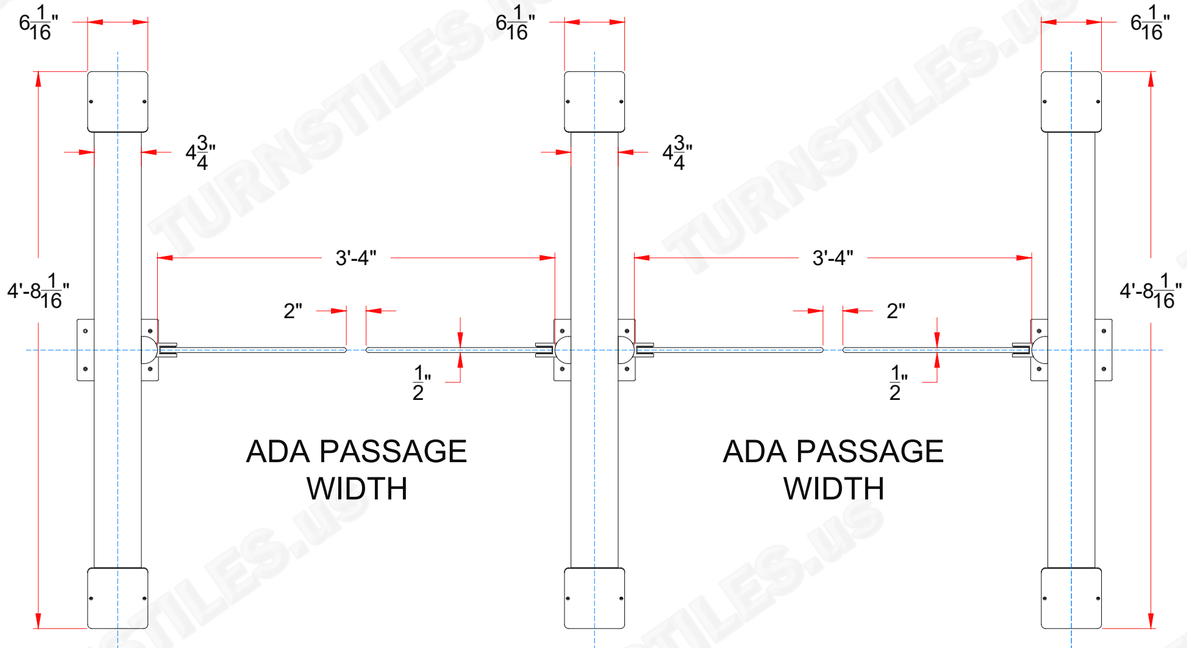

NON-SECURE SIDE

FLOOR PLAN


FIRST DRAWN	BY
10-05-26	CJC
REVISED	BY

COPYRIGHT © TURNSTILES.US
Copyright © Turnstiles.us All rights reserved. Reproduction or translation of this work without the express written permission of TURNSTILES.us is unlawful and is an infringement of intellectual property belonging to TURNSTILES.us.
All drawings and/or designs are restricted for use exclusively with a purchase, installation, and/or support from Turnstiles.us. Any other use of these materials is a violation of copyright law. Request for additional information should be addressed to the Legal Department, Turnstiles.us.

TURNSTILES.us
SECURING THE USA and the GLOBE since 1989
www.TURNSTILES.us
Call: 303-670-1099 | Text: 303-918-9787
patrick.mcallister@turnstiles.us


EQUIPMENT LOCATION DETAIL
EGMS IS9900-ADA OPTICAL TURNSTILES MULTI-LANE ARRAYS DETAILS AND DIMENSIONS
DRAWING:
EGMS IS9900-ADA - TWO CONFIG ELD
DATE: 10-05-26
PAGE: 1 OF 4

E STREET LOBBY - LEFT SIDE

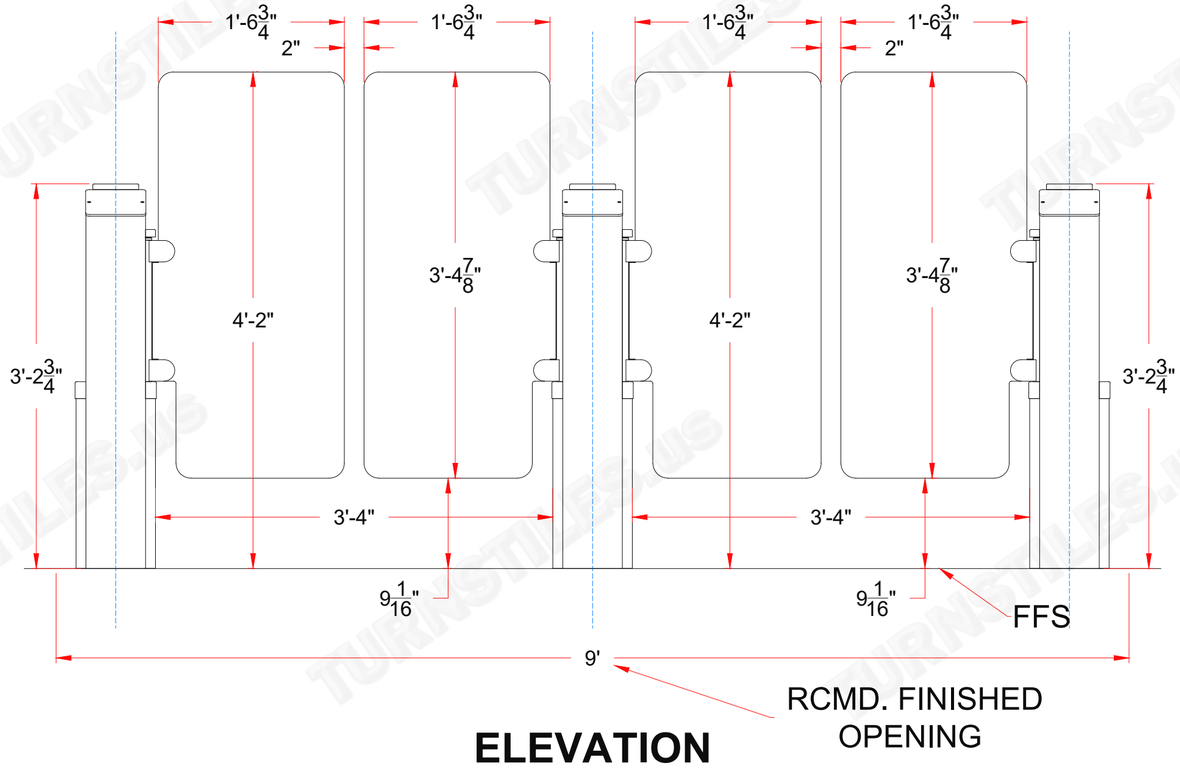

ELEVATION

SECURED SIDE

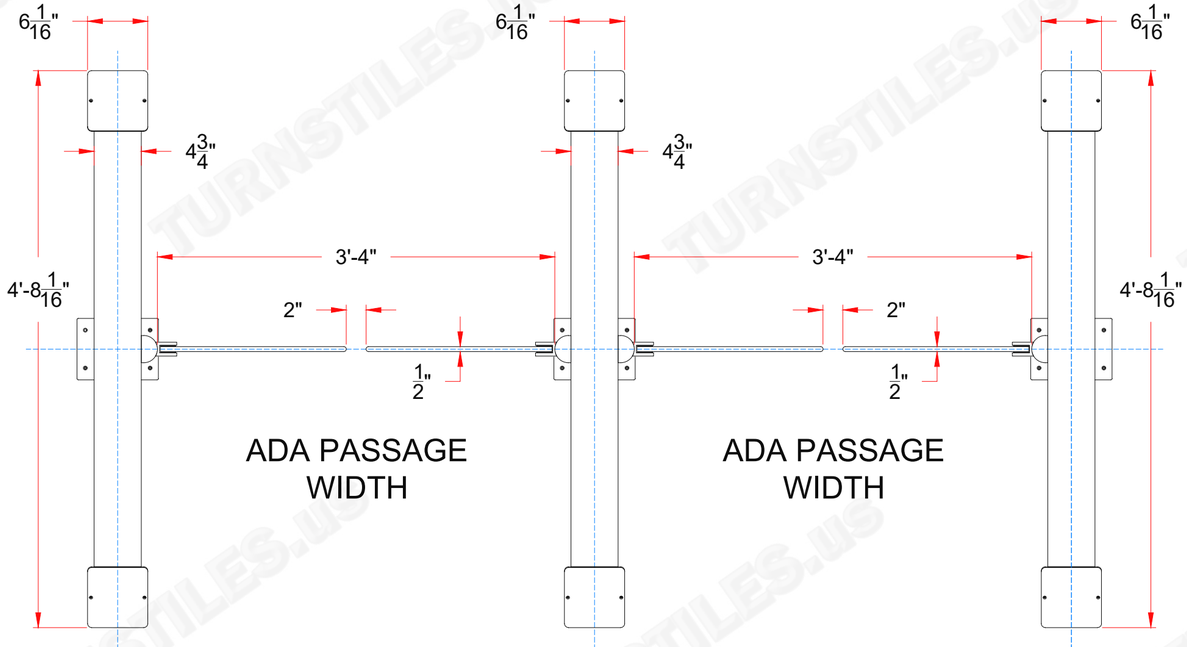

NON-SECURE SIDE

FLOOR PLAN


FIRST DRAWN	BY
10-05-26	CJC
REVISED	BY

COPYRIGHT © TURNSTILES.US
Copyright © Turnstiles.us All rights reserved. Reproduction or translation of this work without the express written permission of TURNSTILES.us is unlawful and is an infringement of intellectual property belonging to TURNSTILES.us.
All drawings and/or designs are restricted for use exclusively with a purchase, installation, and/or support from Turnstiles.us. Any other use of these materials is a violation of copyright law. Request for additional information should be addressed to the Legal Department, Turnstiles.us.

TURNSTILES.us
SECURING THE USA and the GLOBE since 1989
www.TURNSTILES.us
Call: 303-670-1099 | Text: 303-918-9787
patrick.mcallister@turnstiles.us


EQUIPMENT LOCATION DETAIL	
EGMS IS9900-ADA OPTICAL TURNSTILES MULTI-LANE ARRAYS DETAILS AND DIMENSIONS	
DRAWING:	
EGMS IS9900-ADA - TWO CONFIG ELD	
DATE:	10-05-26
PAGE:	2 OF 4

E STREET LOBBY - RIGHT SIDE

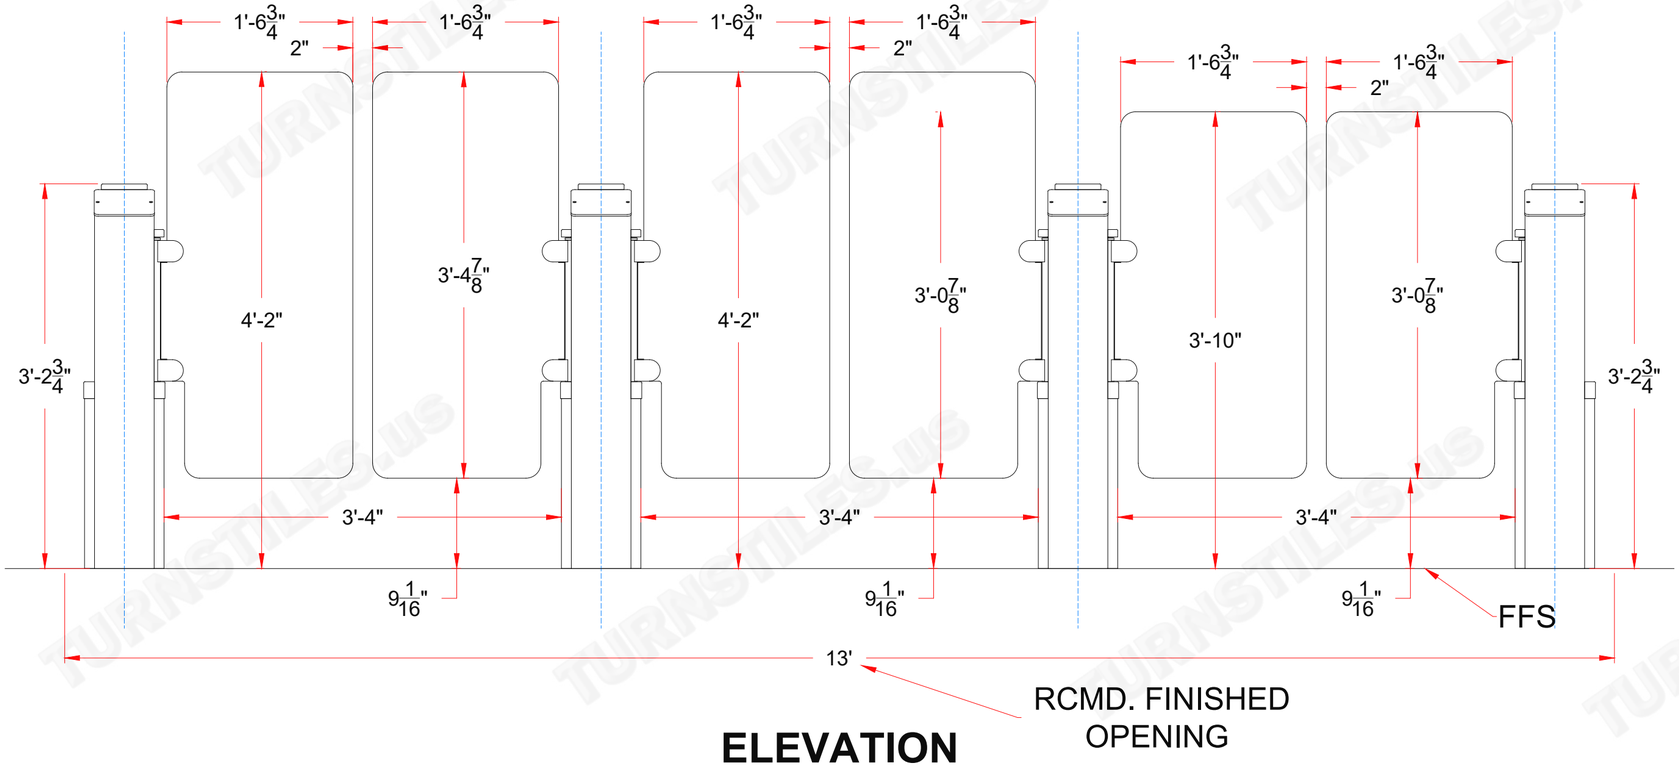

ELEVATION

SECURED SIDE

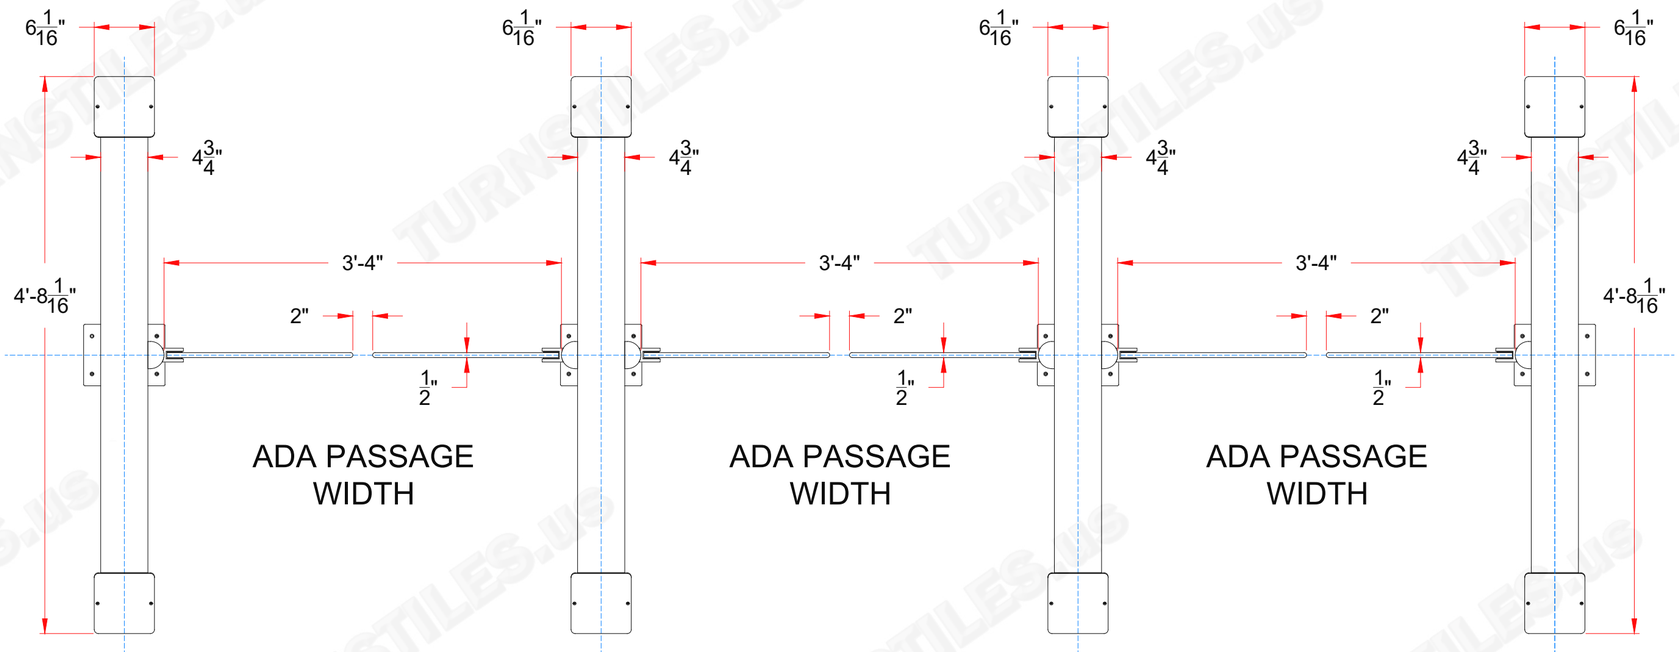

NON-SECURE SIDE

FLOOR PLAN

FIRST DRAWN	BY
10-05-26	CJC
REVISED	BY

COPYRIGHT © **TURNSTILES.US**

Copyright © Turnstiles.us All rights reserved. Reproduction or translation of this work without the express written permission of TURNSTILES.us is unlawful and is an infringement of intellectual property belonging to TURNSTILES.us. All drawings and/or designs are restricted for use exclusively with a purchase, installation, and/or support from Turnstiles.us. Any other use of these materials is a violation of copyright law. Request for additional information should be addressed to the Legal Department, Turnstiles.us.

TURNSTILES.us
SECURING THE USA and the GLOBE since 1989
www.TURNSTILES.us
Call: 303-670-1099 | Text: 303-918-9787
patrick.mcallister@turnstiles.us


EQUIPMENT LOCATION DETAIL	
EGMS IS9900-ADA OPTICAL TURNSTILES MULTI-LANE ARRAYS DETAILS AND DIMENSIONS	
DRAWING:	
EGMS IS9900-ADA - TWO CONFIG ELD	
DATE:	10-05-26
PAGE:	3 OF 4

FIRST DRAWN	BY
10-05-26	CJC
REVISED	BY


COPYRIGHT © TURNSTILES.US
Copyright © Turnstiles.us All rights reserved. Reproduction or translation of this work without the express written permission of TURNSTILES.us is unlawful and is an infringement of intellectual property belonging to TURNSTILES.us.
All drawings and/or designs are restricted for use exclusively with a purchase, installation, and/or support from Turnstiles.us. Any other use of these materials is a violation of copyright law. Request for additional information should be addressed to the Legal Department, Turnstiles.us.

TURNSTILES.us
SECURING THE USA and the GLOBE since 1989
www.TURNSTILES.us
Call: 303-670-1099 | Text: 303-918-9787
patrick.mcallister@turnstiles.us

BASE PLATE DIMENSIONS

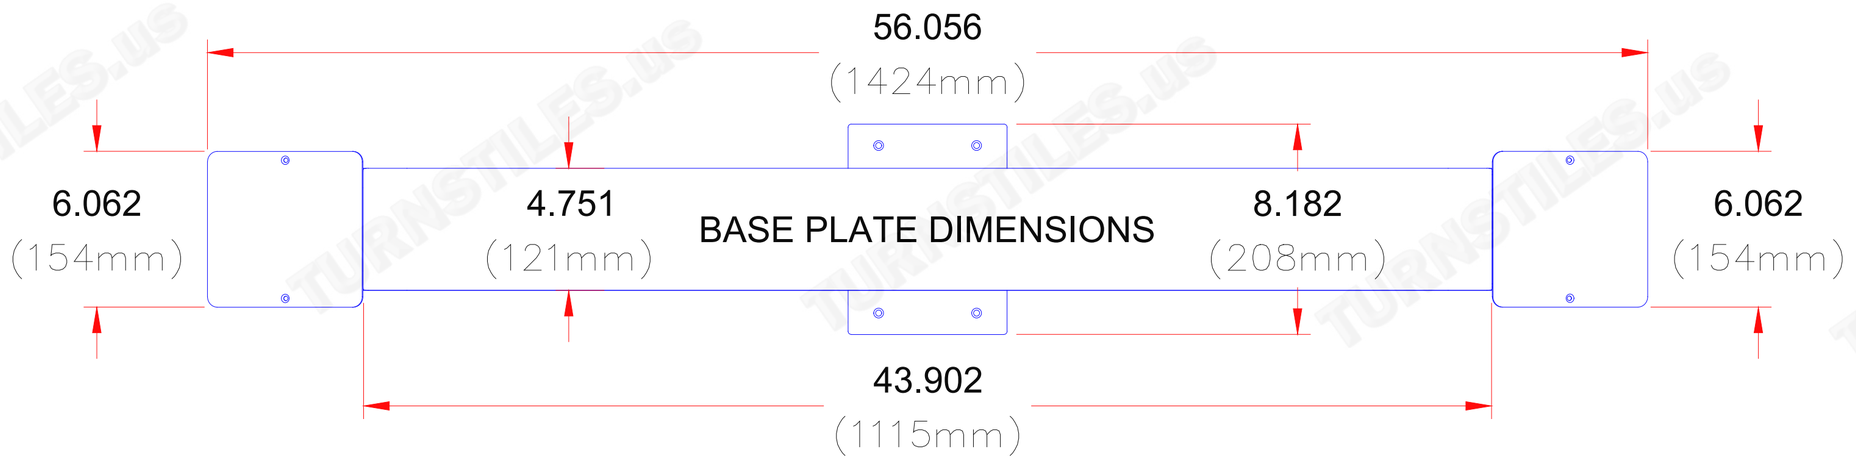

CONDUIT OPENINGS

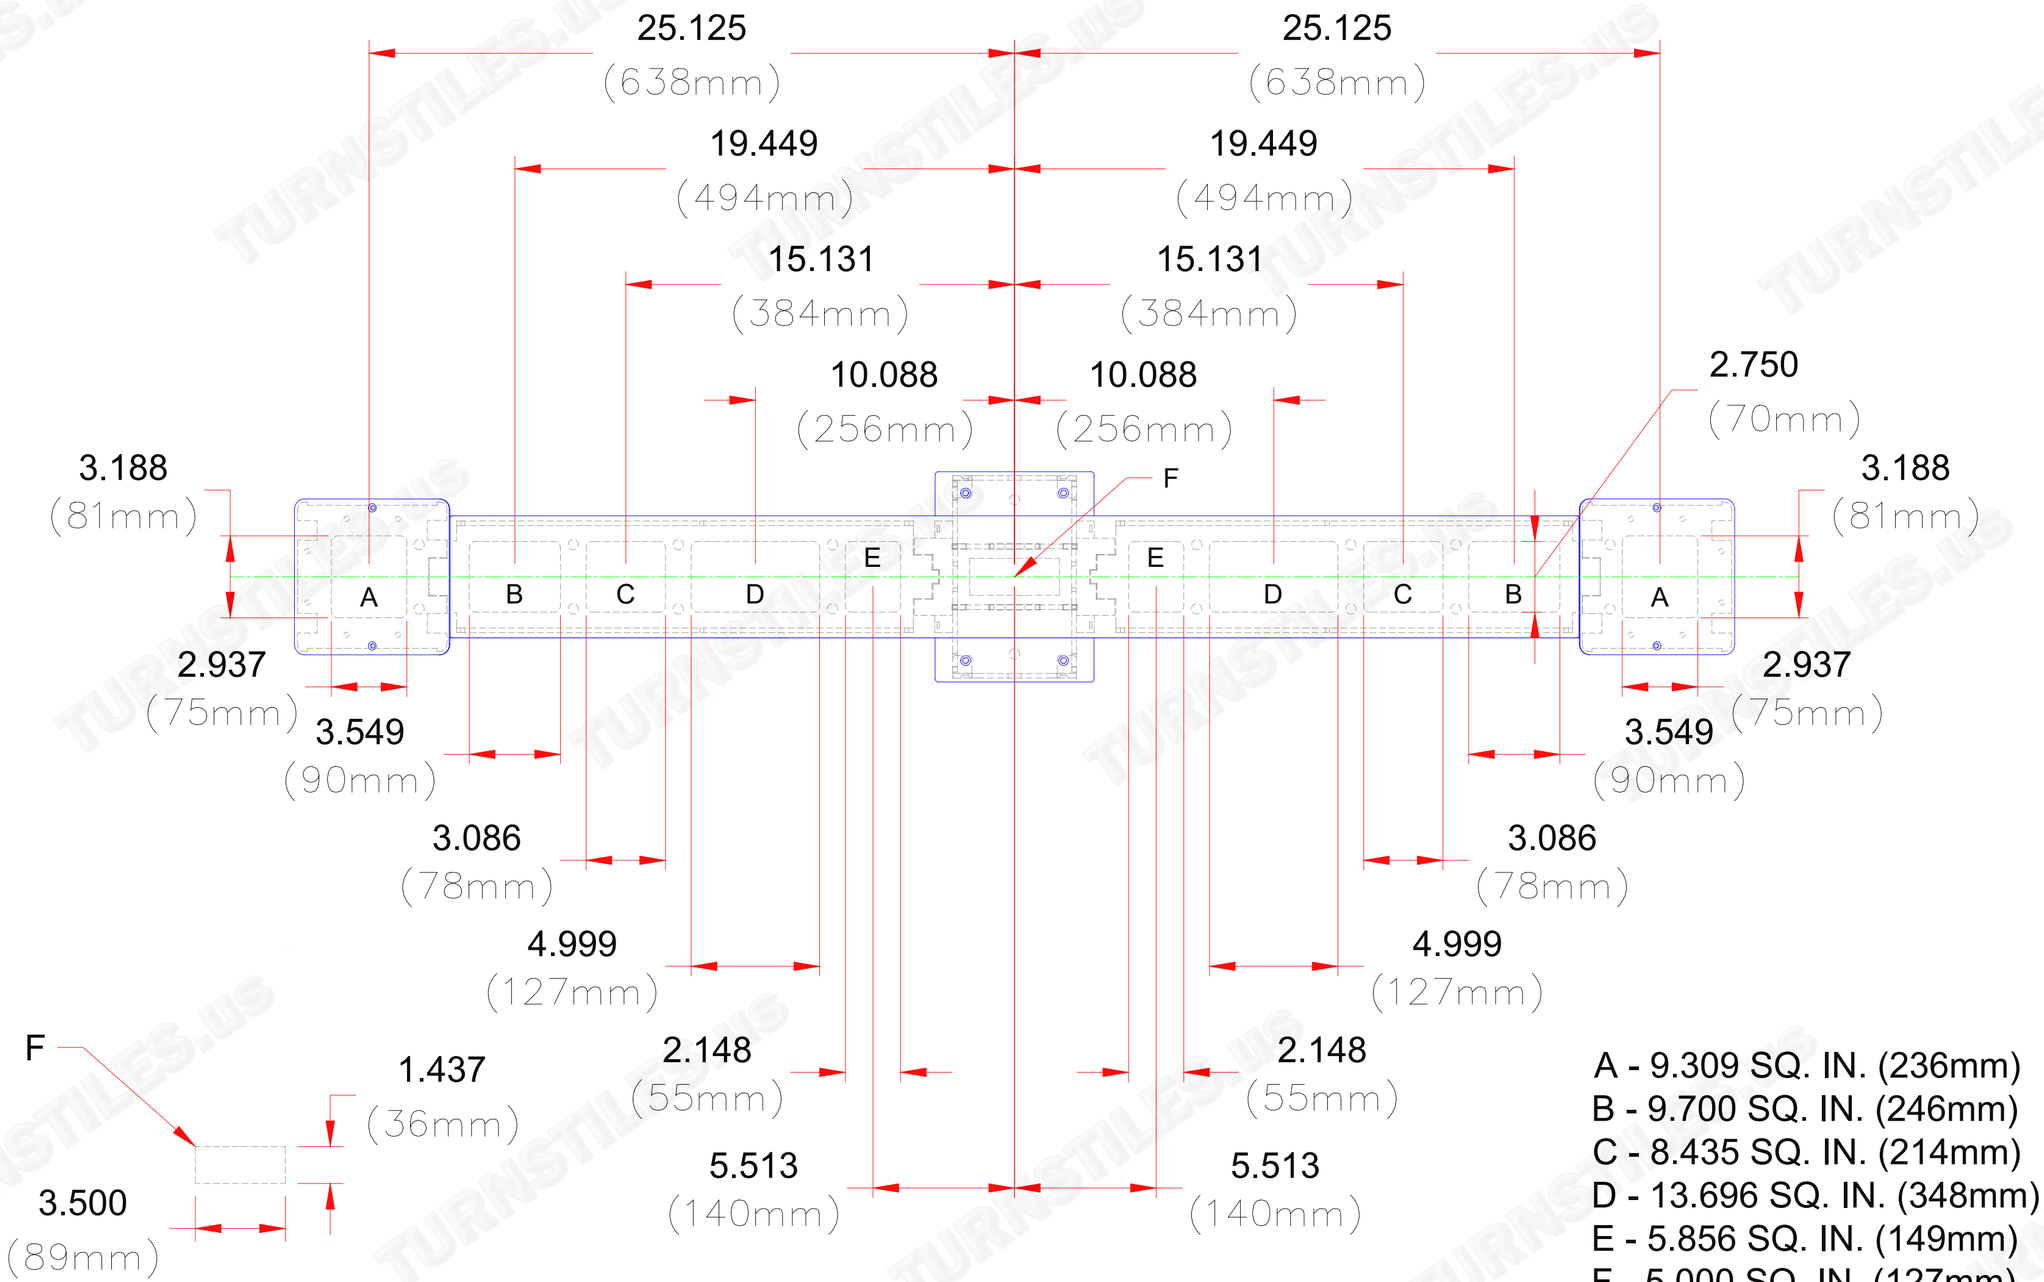

A - 9.309 SQ. IN. (236mm)
B - 9.700 SQ. IN. (246mm)
C - 8.435 SQ. IN. (214mm)
D - 13.696 SQ. IN. (348mm)
E - 5.856 SQ. IN. (149mm)
F - 5.000 SQ. IN. (127mm)

EQUIPMENT LOCATION DETAIL	
EGMS IS9900-ADA OPTICAL TURNSTILES MULTI-LANE ARRAYS DETAILS AND DIMENSIONS	
DRAWING:	
EGMS IS9900-ADA - TWO CONFIG ELD	
DATE:	10-05-26
PAGE:	4 OF 4