


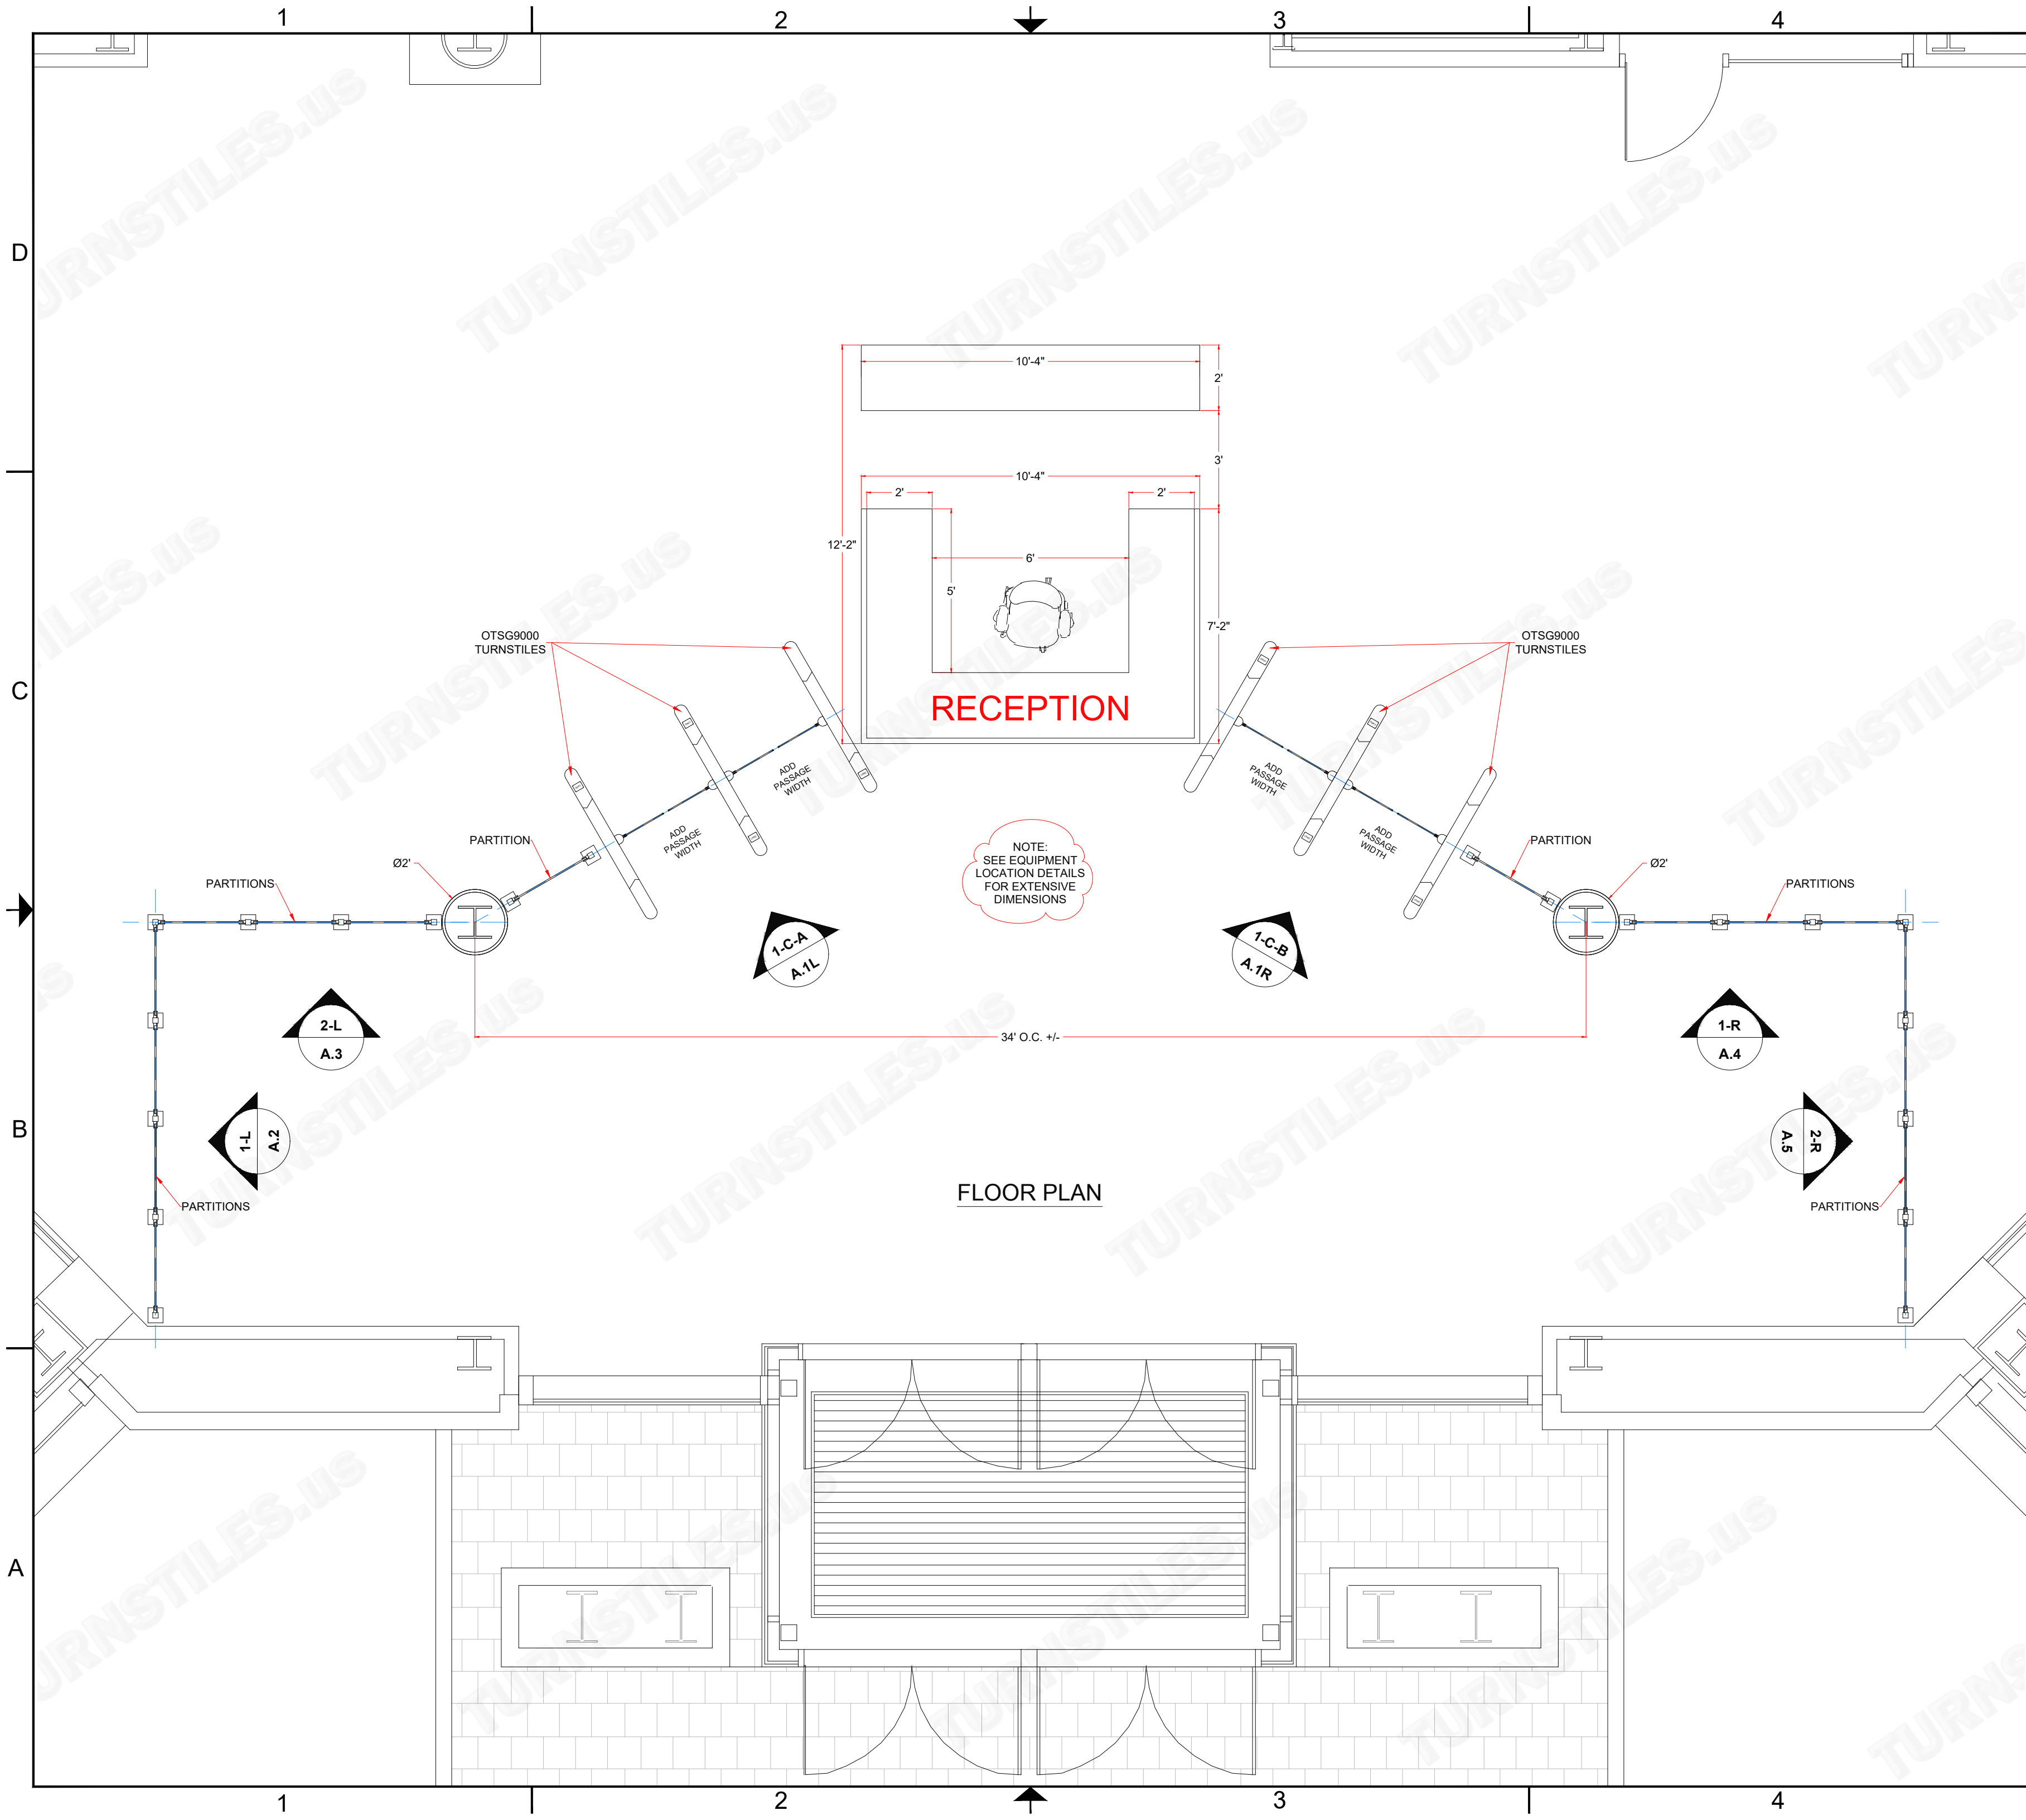

FIRST DRAWN	BY
08-10-26	CJC
REVISED	BY
08-14-26	CJC
10-08-26	CJC

COPYRIGHT © TURNSTILES.US
Copyright © Turnstiles.us All rights reserved. Reproduction or translation of this work without the express written permission of TURNSTILES.US is unlawful and is an infringement of intellectual property belonging to TURNSTILES.US.
All drawings and/or designs are restricted for use exclusively with a purchase, installation, and/or support from Turnstiles.us. Any other use of these materials is a violation of copyright law. Request for additional information should be addressed to the Legal Department, Turnstiles.us.



TURNSTILES.US


SECURING THE USA and the GLOBE since 1989

www.turnstiles.us
Call: 303-670-1099 | Text: 303-918-9787
patrick.mcallister@turnstiles.us


EQUIPMENT LOCATION DETAIL	
JLL.COM OTSG9000 Optical Turnstiles Posts & Glass Side Fills Partitions	
DRAWING:	JLL.COM OTSG9000 - TURNSTILES POST & GLASS PARTITION ELD - REDRAW
DATE:	10-08-26
PAGE:	1 OF 4

A.2 - A.3 - LEFT HAND SIDE - WALL TO COLUMN LEFT


ELEVATIONS

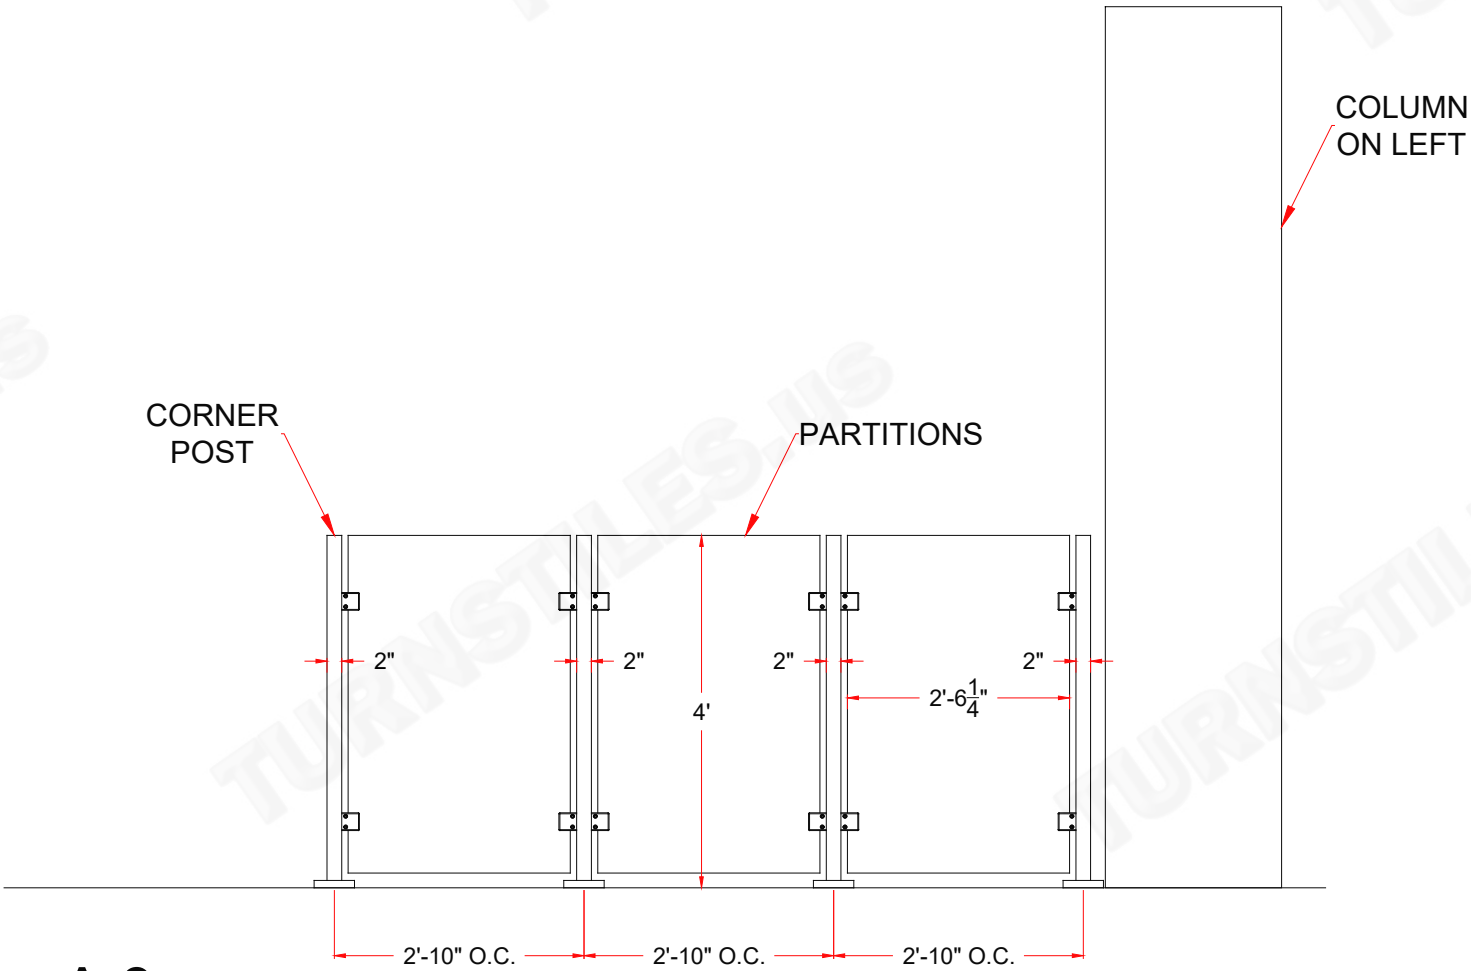

A.3

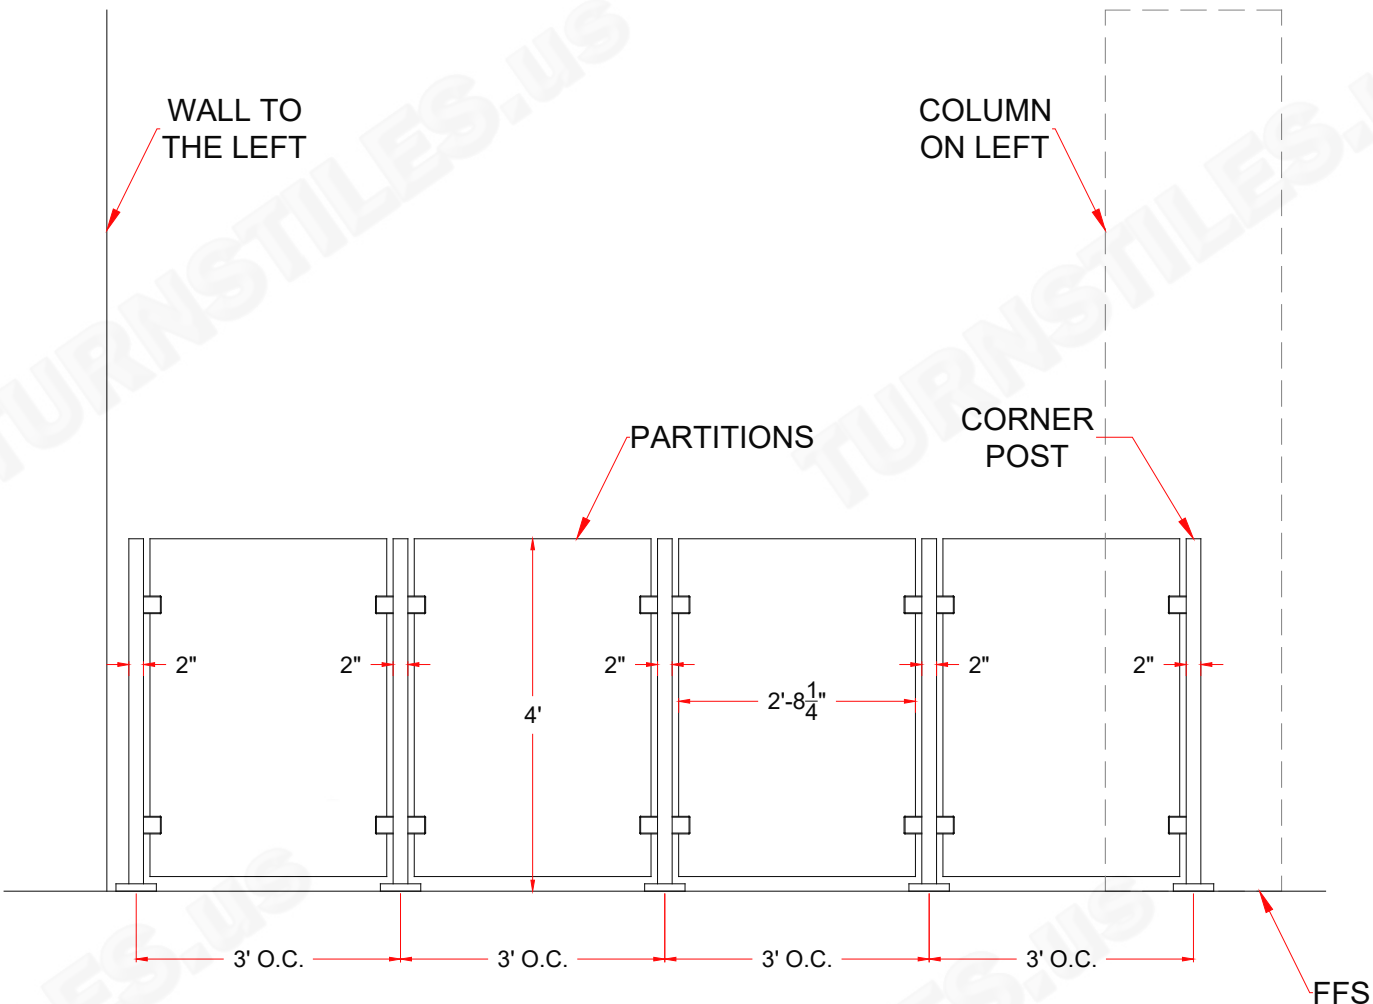


A.2

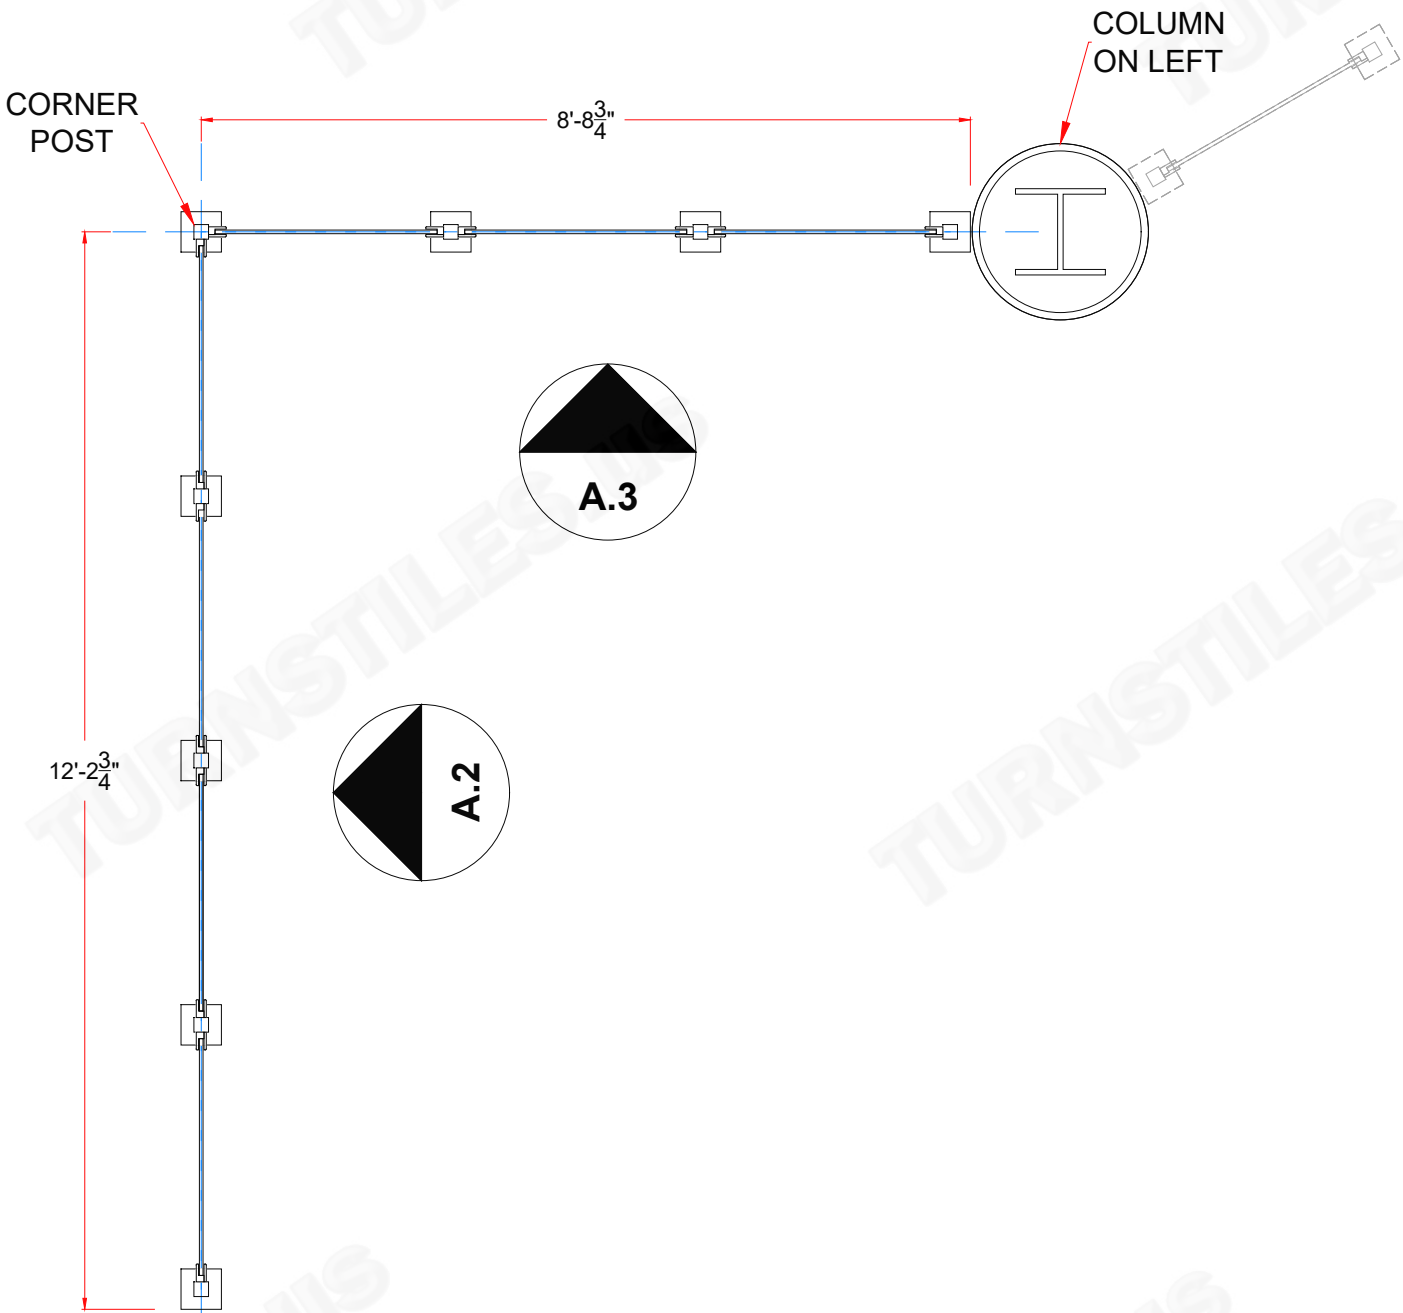

FLOOR PLAN

FIRST DRAWN	BY
08-10-26	CJC
REVISED	BY
08-14-26	CJC
10-08-26	CJC
COPYRIGHT © TURNSTILES.US Copyright © Turnstiles.us All rights reserved. Reproduction or translation of this work without the express written permission of TURNSTILES.us is unlawful and is an infringement of intellectual property belonging to TURNSTILES.us. All drawings and/or designs are restricted for use exclusively with a purchase, installation, and/or support from Turnstiles.us. Any other use of these materials is a violation of copyright law. Request for additional information should be addressed to the Legal Department, Turnstiles.us.	

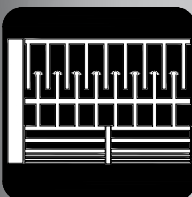
**TURNSTILES.us**
SECURING THE USA and the GLOBE since 1989
[www.TURNSTILES.us](http://www.turnstiles.us)
Call: 303-670-1099 | Text: 303-918-9787
patrick.mcallister@turnstiles.us

EQUIPMENT LOCATION DETAIL	
JLL.COM OTSG9000 Optical Turnstiles Posts & Glass Side Fills Partitions	
DRAWING:	JLL.COM OTSG9000 - TURNSTILES POST & GLASS PARTITION ELD - REDRAW
DATE:	10-08-26
PAGE:	2 OF 4


A.1-L - RECEPTION DESK AND SIDE FILLS

A.1-R - RECEPTION DESK AND SIDE FILLS

ELEVATIONS

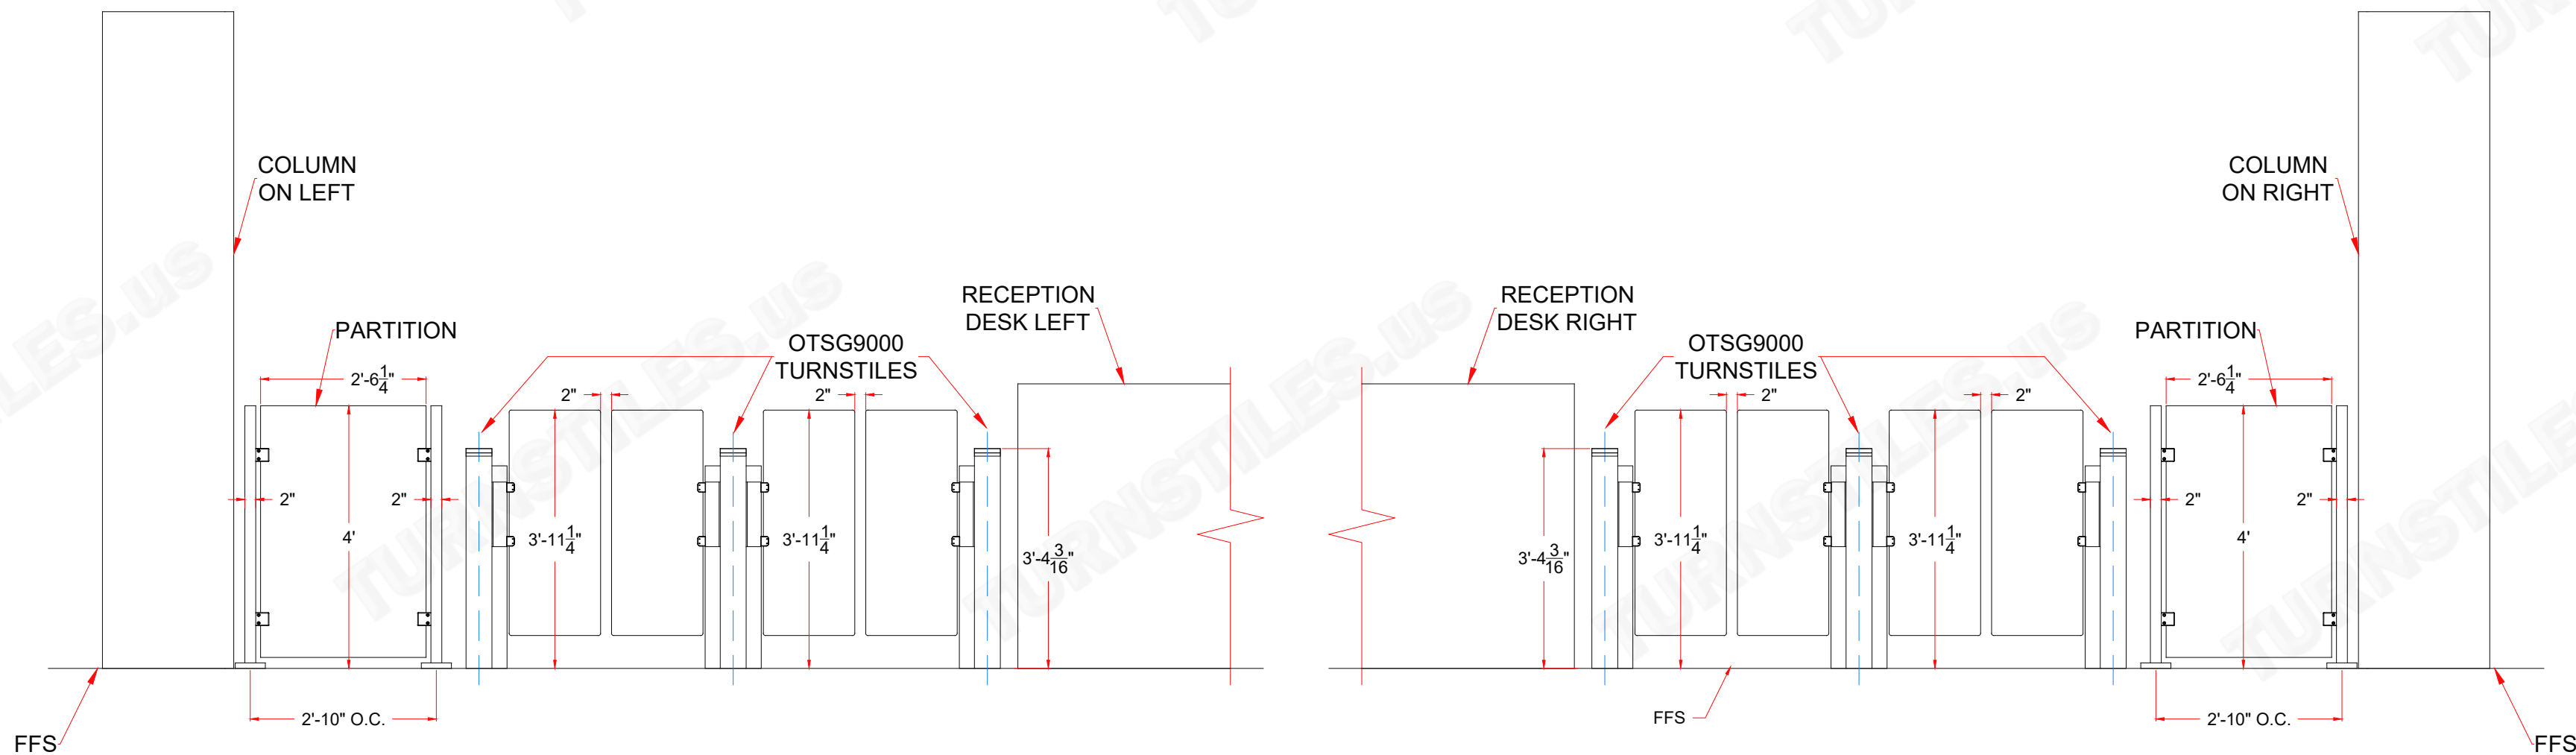

FLOOR PLANS

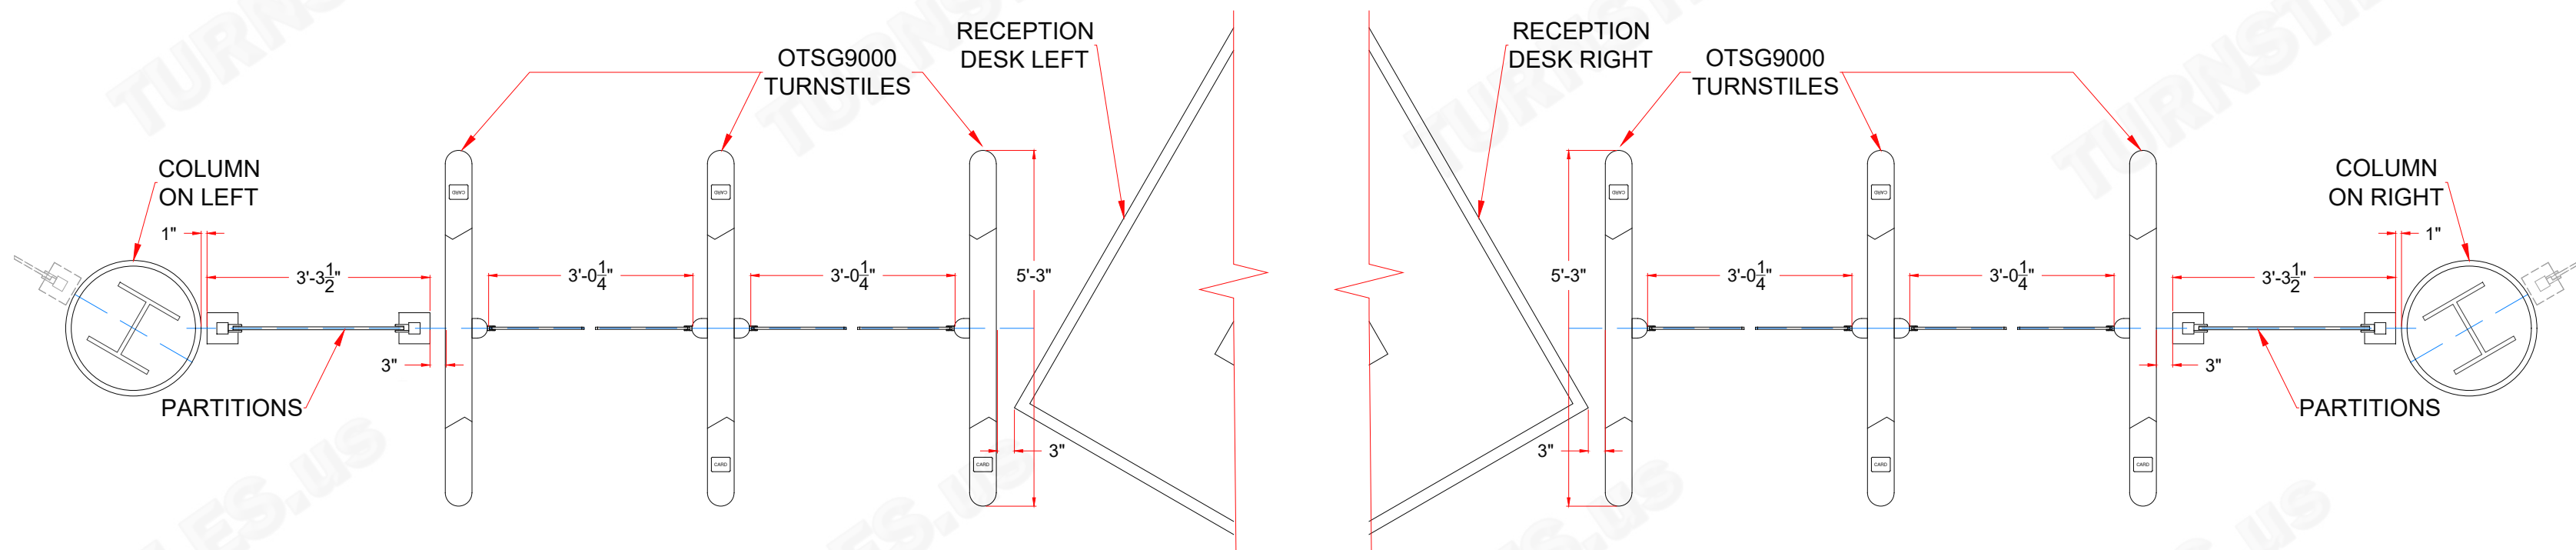

FIRST DRAWN	BY
08-10-26	CJC
REVISED	BY
08-14-26	CJC
10-08-26	CJC
COPYRIGHT © TURNSTILES.US Copyright © Turnstiles.us All rights reserved. Reproduction or translation of this work without the express written permission of TURNSTILES.us is unlawful and is an infringement of intellectual property belonging to TURNSTILES.us. All drawings and/or designs are restricted for use exclusively with a purchase, installation, and/or support from Turnstiles.us. Any other use of these materials is a violation of copyright law. Request for additional information should be addressed to the Legal Department, Turnstiles.us.	




TURNSTILES.US
 SECURING THE USA and the GLOBE since 1989
www.TURNSTILES.us
 Call: 303-670-1099 | Text: 303-918-9787
patrick.mcallister@turnstiles.us


EQUIPMENT LOCATION DETAIL	
JLL.COM OTSG9000 Optical Turnstiles Posts & Glass Side Fills Partitions	
DRAWING:	
JLL.COM OTSG9000 - TURNSTILES POST & GLASS PARTITION ELD - REDRAW	
DATE:	10-08-26
PAGE:	3 OF 4

A.4 - A.5 - RIGHT HAND SIDE - WALL TO COLUMN RIGHT

ELEVATIONS

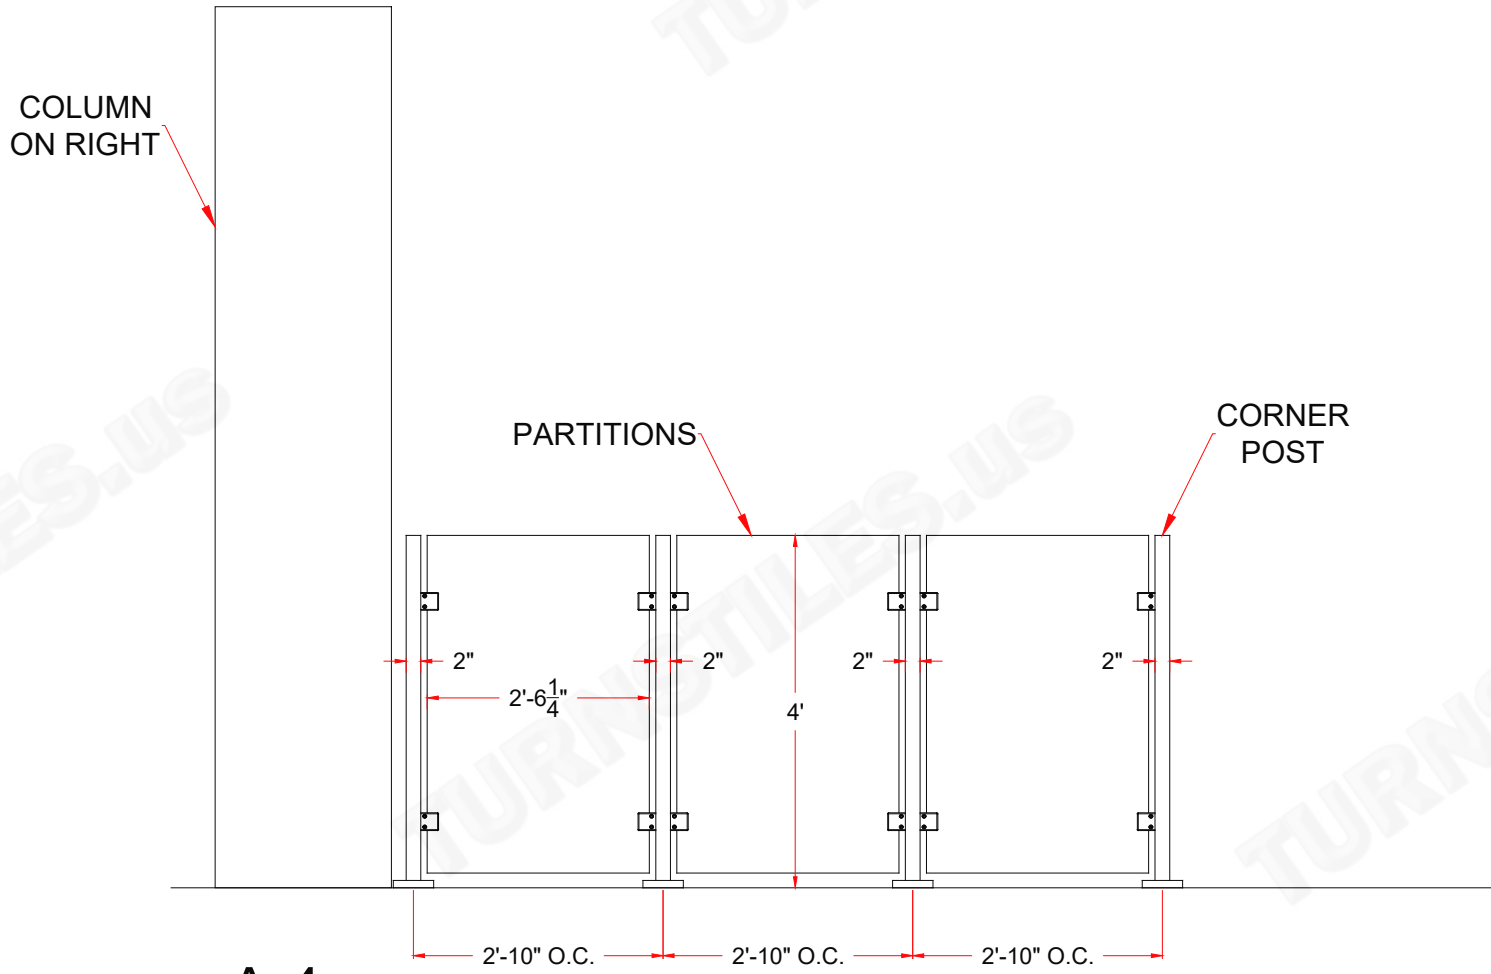


A.4

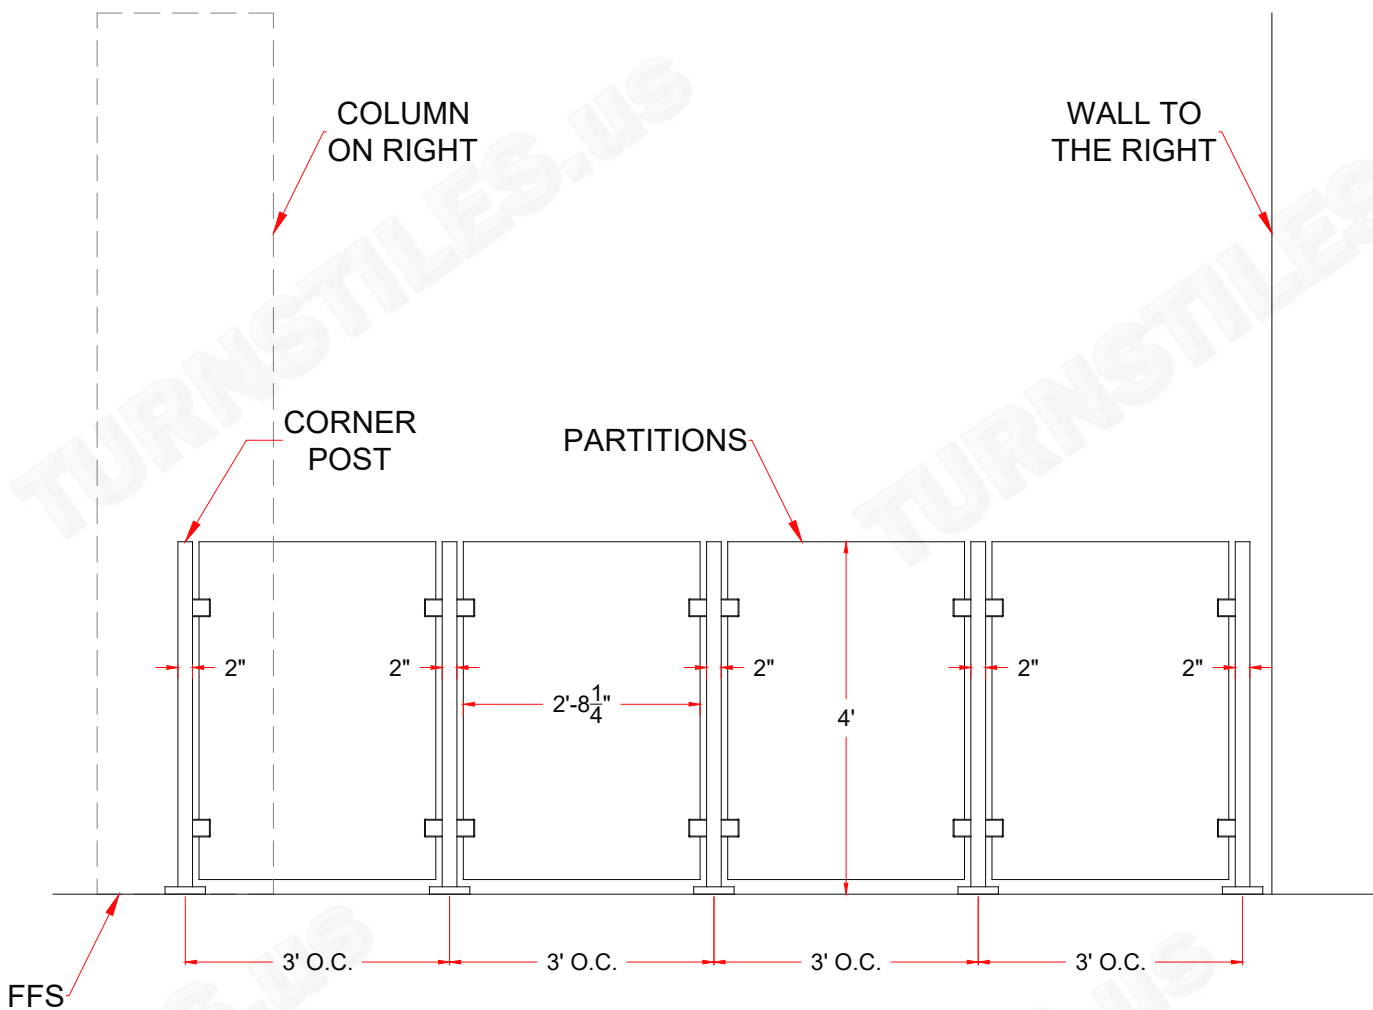


A.5

FLOOR PLAN

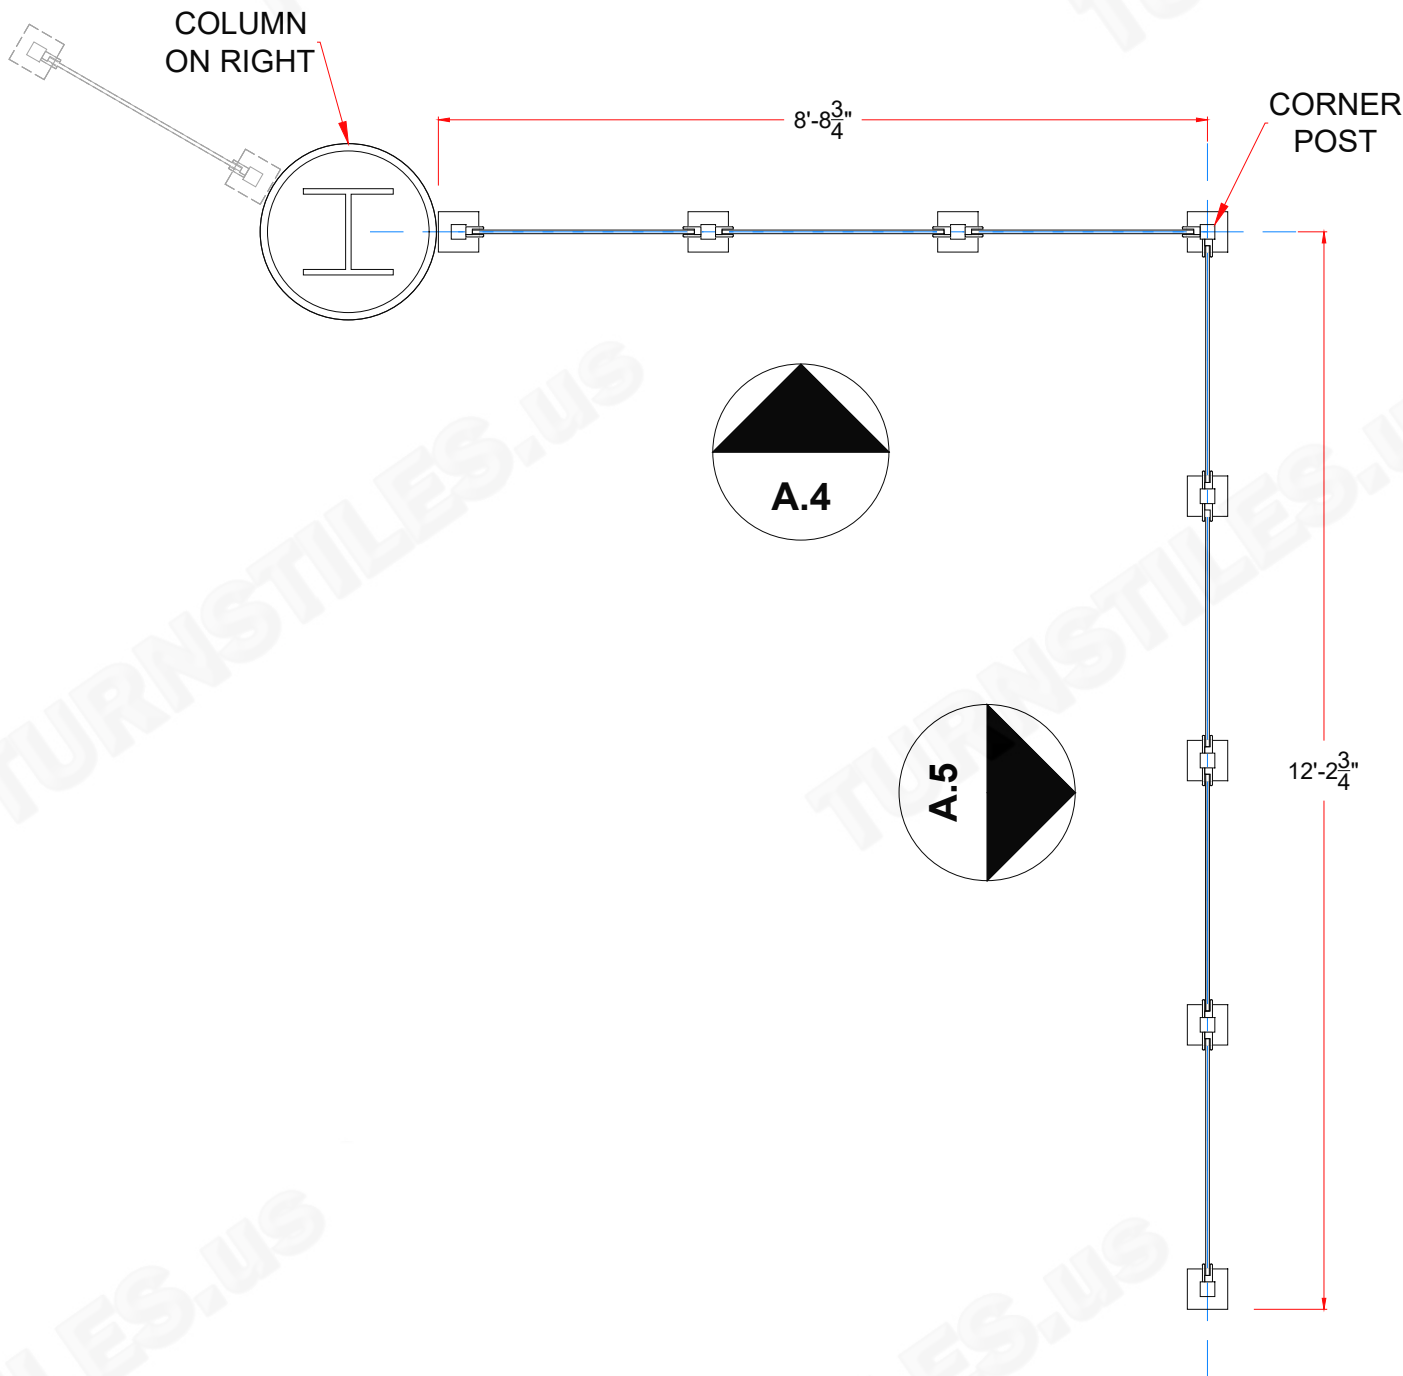

FIRST DRAWN	BY
08-10-26	CJC
REVISED	BY
08-14-26	CJC
10-08-26	CJC
COPYRIGHT © TURNSTILES.US Copyright © Turnstiles.us All rights reserved. Reproduction or translation of this work without the express written permission of TURNSTILES.US is unlawful and is an infringement of intellectual property belonging to TURNSTILES.US. All drawings and/or designs are restricted for use exclusively with a purchase, installation, and/or support from Turnstiles.us. Any other use of these materials is a violation of copyright law. Request for additional information should be addressed to the Legal Department, Turnstiles.us.	

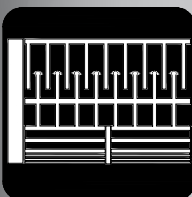**TURNSTILES.US**

SECURING THE USA and the GLOBE since 1989

[www.TURNSTILES.US](http://www.turnstiles.us)
Call: 303-670-1099 | Text: 303-918-9787
patrick.mcallister@turnstiles.us

EQUIPMENT LOCATION DETAIL	
JLL.COM OTSG9000 Optical Turnstiles Posts & Glass Side Fills Partitions	
DRAWING:	JLL.COM OTSG9000 - TURNSTILES POST & GLASS PARTITION ELD - REDRAW
DATE:	10-08-26
PAGE:	4 OF 4

[illegible][illegible]

FIRST DRAWN	BY
08-10-26	CJC
REVISED	BY
08-14-26	CJC
10-08-26	CJC

COPYRIGHT © TURNSTILES.US
 Copyright © Turnstiles.us All rights reserved. Reproduction or translation of this work without the express written permission of TURNSTILES.us is unlawful and is an infringement of intellectual property belonging to TURNSTILES.us.
 All drawings and/or designs are restricted for use exclusive with a purchase, installation, and/or support from Turnstiles.us. Any other use of these materials is a violation of copyright law. Request for additional information should be addressed to the Legal Department, Turnstiles.us.



TURNSTILES.us

SECURING THE USA and the GLOBE since 1989



www.TURNSTILES.us

Call: 303-670-1099 | Text: 303-918-9787


patrick.mcallister@turnstiles.us

EQUIPMENT DETAIL	
JLL.COM OTSG9000 Optical Turnstiles Two Lane Configuration Details and Dimensions	
DRAWING:	
JLL.COM OTSG9000 - TURNSTILES DET- DIMS	
DATE:	10-08-26
PAGE:	1 OF 1

OTSG9000
Cabinet Base & Template
Detail

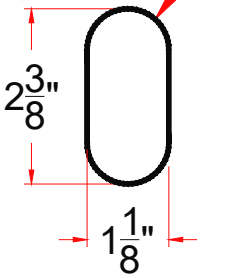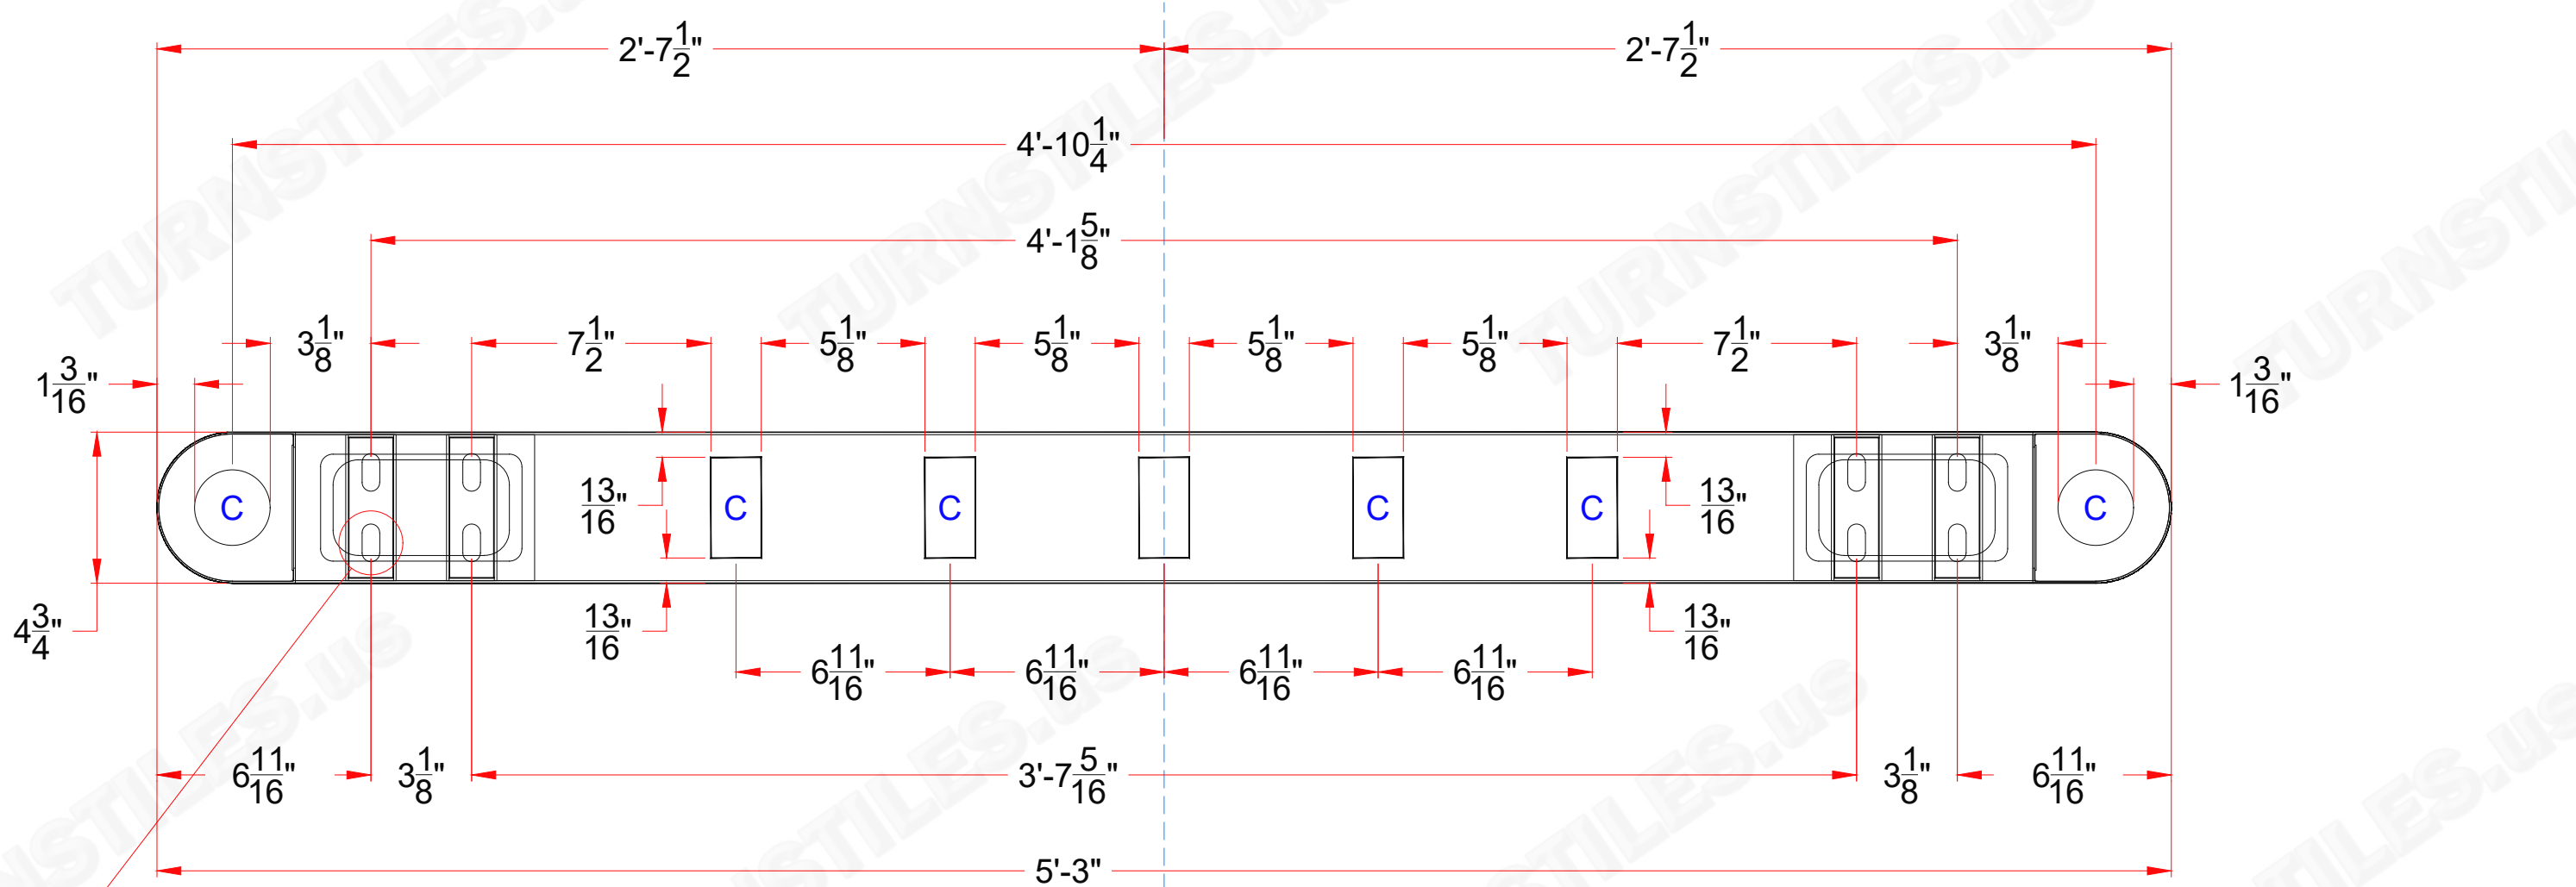

C = Conduit Opening in Base

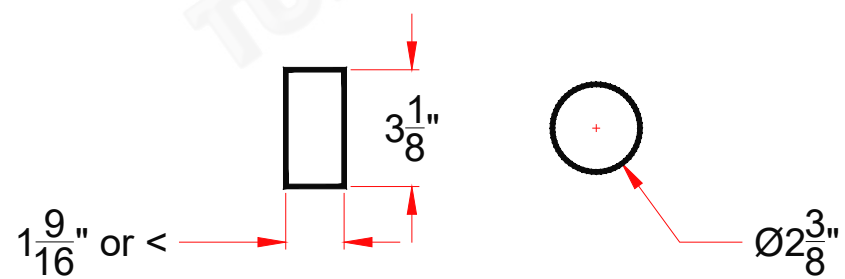

FIRST DRAWN	BY
08-10-26	CJC
REVISED	BY
08-14-26	CJC
10-08-26	CJC
COPYRIGHT © TURNSTILES.US	
Copyright © Turnstiles.us All rights reserved. Reproduction or translation of this work without the express written permission of TURNSTILES.US is unlawful and is an infringement of intellectual property belonging to TURNSTILES.US.	
All drawings and/or designs are restricted for use exclusively with a purchase, installation, and/or support from Turnstiles.us. Any other use of these materials is a violation of copyright law. Request for additional information should be addressed to the Legal Department, Turnstiles.us.	

TURNSTILES.US
SECURING THE USA and the GLOBE since 1989
www.TURNSTILES.US
Call: 303-670-1099 | Text: 303-918-9787
patrick.mcallister@turnstiles.us

EQUIPMENT BASE DETAIL	
JLL.COM OTSG9000 Optical Turnstiles Anchor, Base, Conduit, Details and Dimensions	
DRAWING:	
JLL.COM OTSG9000 - TURNSTILES ABCD - DIMS	
DATE:	10-08-26
PAGE:	1 OF 1

1

2

3

4

QTY. x 6

CORNER
POST

2"

2"

3'-10"

2'-6 $\frac{1}{4}$ "

$\frac{1}{2}$ "

2'-6 $\frac{1}{4}$ "

TYPICAL

QTY. x 8

CORNER
POST

2"

2"

3'-10"


2'-8 $\frac{1}{4}$ "

$\frac{1}{2}$ "

2'-8 $\frac{1}{4}$ "

TYPICAL

FIRST DRAWN	BY
08-10-26	CJC
REVISED	BY
08-14-26	CJC
COPYRIGHT © TURNSTILES.US Copyright © Turnstiles.us All rights reserved. Reproduction or translation of this work without the express written permission of TURNSTILES.us is unlawful and is an infringement of intellectual property belonging to TURNSTILES.us. All drawings and/or designs are restricted for use exclusively with a purchase, installation, and/or support from Turnstiles.us. Any other use of these materials is a violation of copyright law. Request for additional information should be addressed to the Legal Department, Turnstiles.us.	

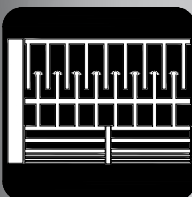**TURNSTILES.us**
SECURING THE USA and the GLOBE since 1989
[www.TURNSTILES.us](http://www.turnstiles.us)
Call: 303-670-1099 | Text: 303-918-9787
patrick.mcallister@turnstiles.us

EQUIPMENT LOCATION DETAIL	
JLL.COM OTSG9000 Optical Turnstiles on Platform Bases Posts & Glass Side Fills on Partition Bases	
DRAWING:	JLL.COM OTSG9000 - POST & GLASS PLATFORM & PARTITION BASES GLASS - REV A
DATE:	08-14-26
PAGE:	1 OF 1