REVISIONS				
ZONE	REV.	DESCRIPTION	DATE	APPROVED
	A	Initial Release	7-16-11	
	B	Added Material, Grain Direction, and Detail B	8-10-11	
	C	Changed Top Thickness to 1 Inch, Removed Side Card Reader	10-10-11	

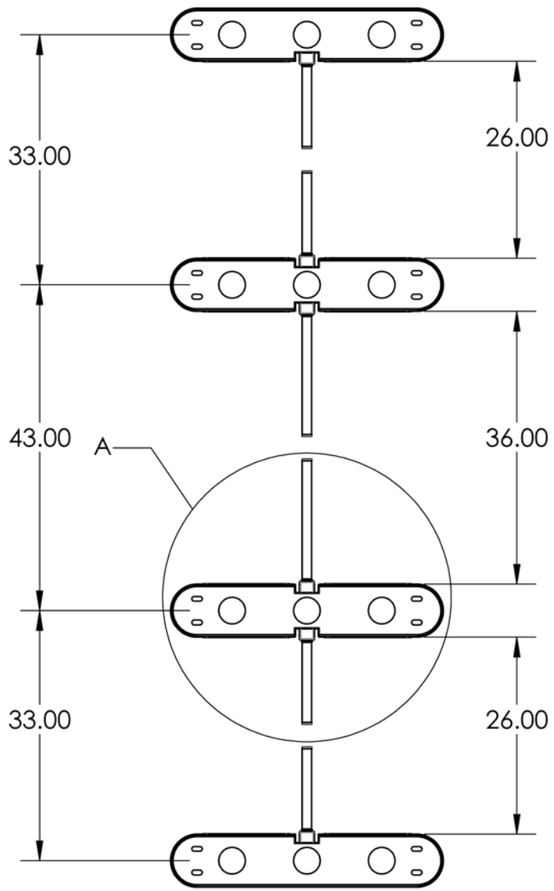

WIRING INFORMATION

18/4 STRANDED/SHIELDED - COMMUNICATIONS BETWEEN PEDESTALS
18/2 STRADED/SHIELDED - FROM POWER SUPPLY TO PEDESTAL
18/2 SRANDED/SHIELDED - FROM EACH LANE PIB FACP TO FIRE RELAY

NOTES

MOUNTING/CORE HOLE TEMPLATES ARE AVAILABLE
EACH PEDESTAL MUST BE GROUNDED TO BUILDING EARTH GROUND
POWER SUPPLY MUST BE LOCATED WITHIN 50 FEET OF FIRST PEDESTAL

www.TURNSTILES.us

8641 S. Warhawk Rd. Conifer, CO 80433
Patrick.McAllister@TURNSTILES.us
(303) 670-1099 (303) 679-8949 fax

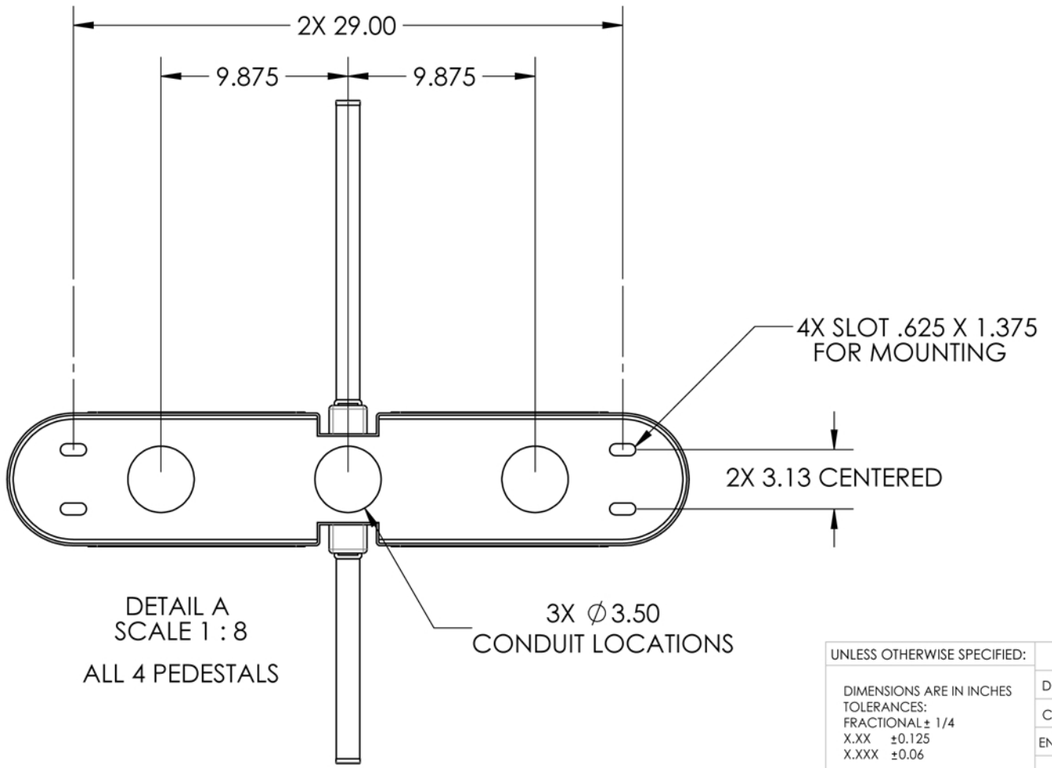

DETAIL A
SCALE 1 : 8

ALL 4 PEDESTALS

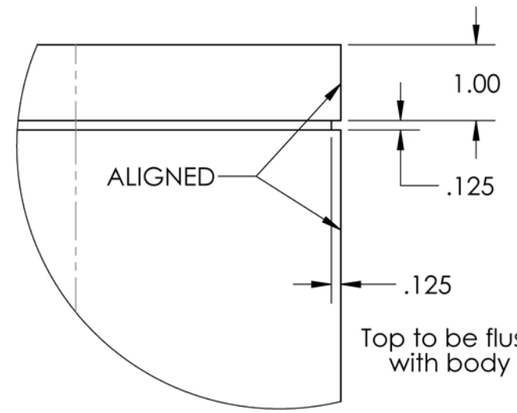

DETAIL B
SCALE 1 : 2

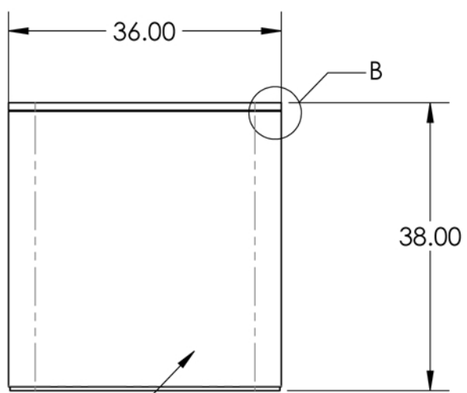

THIRD ANGLE PROJECTION

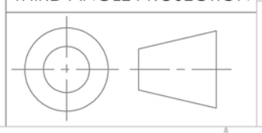

PROPRIETARY AND CONFIDENTIAL

THE INFORMATION CONTAINED IN THIS DRAWING IS THE SOLE PROPERTY OF ORION ENTRANCE CONTROL, INC. ANY REPRODUCTION IN PART OR AS A WHOLE WITHOUT THE WRITTEN PERMISSION OF ORION ENTRANCE CONTROL, INC. IS STRICTLY PROHIBITED.

UNLESS OTHERWISE SPECIFIED:

DIMENSIONS ARE IN INCHES
TOLERANCES:
FRACTIONAL ± 1/4
X.XX ±0.125
X.XXX ±0.06

REMOVE ALL BURRS AND SHARP EDGES.

MATERIAL

FINISH

DO NOT SCALE DRAWING

	NAME	DATE
DRAWN	T.Byrd	7-16-11
CHECKED	x	x
ENG APPR.	x	x

www.TURNSTILES.us

TITLE:
ODAB ELECTRICAL &
INSTALLATION DRAWING

SIZE	DWG. NO.	REV
B	100014	C

SCALE: 1:50 | Weight: | SHEET 1 OF 1